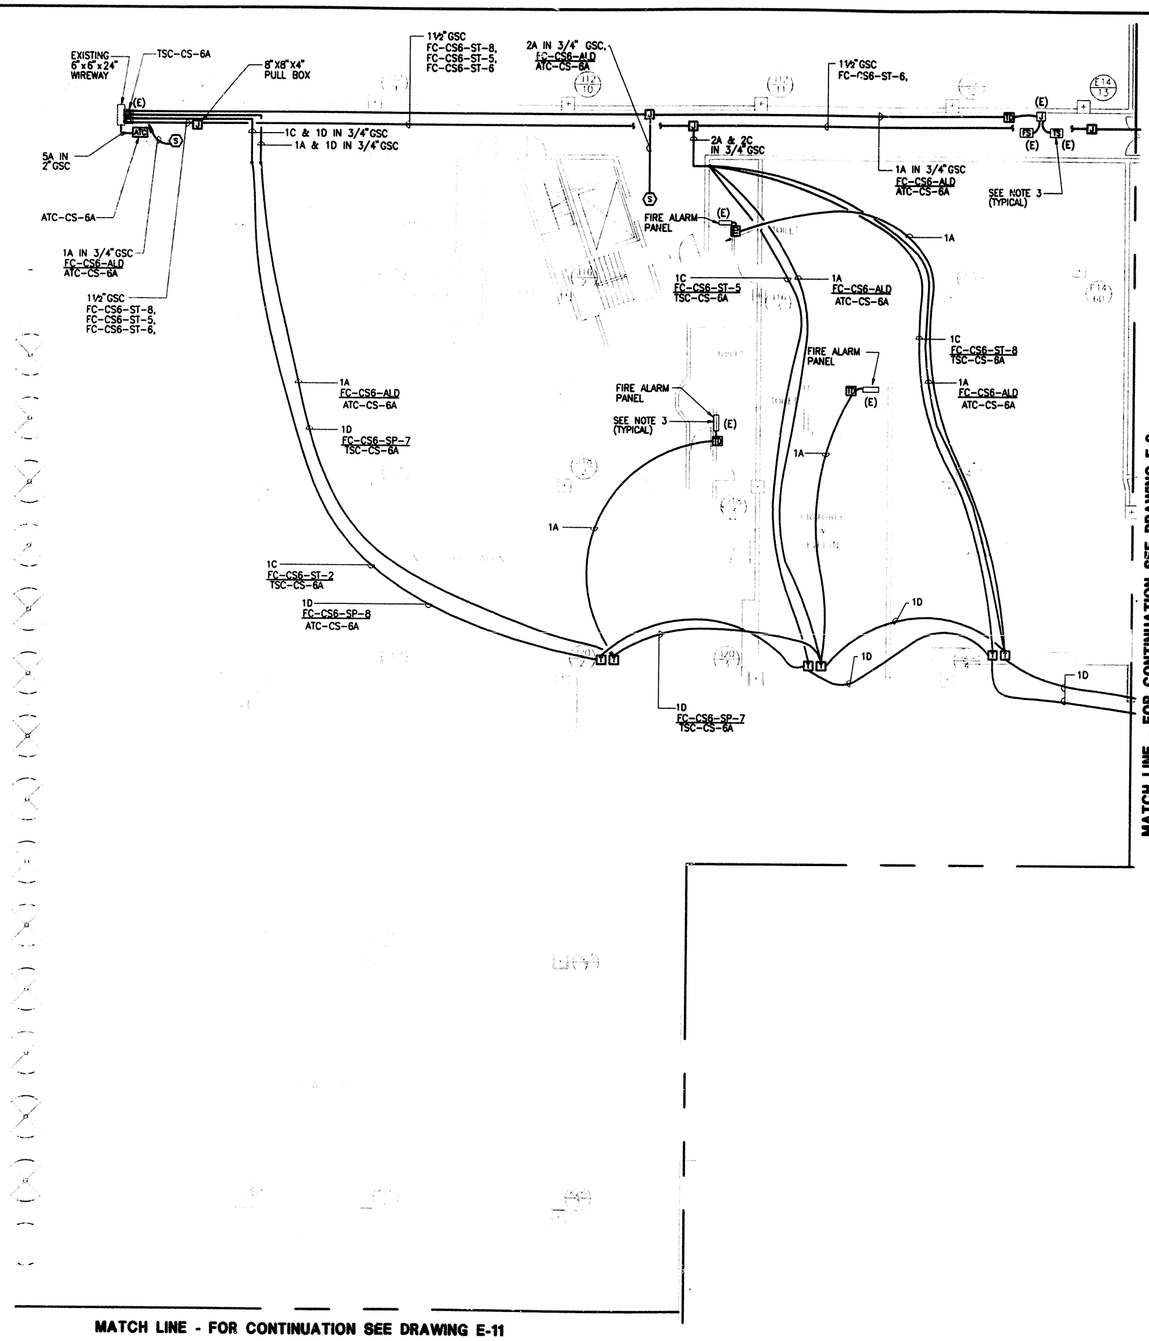

NOTES

1. FOR LEGEND AND GENERAL NOTES, SEE DRAWING E-1.
2. FOR SINGLE LINE DIAGRAM, SEE DRAWINGS E-2 THRU E-4.
3. FOR DEVICE WIRING AND INSTALLATION DETAILS, SEE DRAWINGS E-36 AND E-37.
4. FOR TSC AND ATC TERMINATIONS, SEE DRAWINGS E-21 THRU E-35.

N

0 6 12 18
SCALE IN FEET

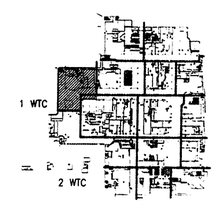

KEY PLAN

Sheet 9 Of 40

THE PORT AUTHORITY OF NY & NJ

Peter K Sweeney
ENGINEERING PROGRAM MANAGER WORLD TRADE

CHIEF ELECTRICAL ENGINEER

Engineering Program Manager

No.	Date	Revision	Approved
1	03/16/01	Drawing of Record	

Engineering Department
Design Division

The World Trade Center

Title

CONCOURSE FIRE ALARM SYSTEM TELEPHONE AND ALD LOOP DEVICES

ELECTRICAL

PART PLAN SHEET 3

This drawing subject to conditions in contract. All inventions, ideas, designs and methods herein are reserved to Port Authority and may not be used without its written consent.

S. FELDSTEIN Designed by | H. ALIMARIO Drawn by | Checked by

Date MARCH 18, 1998 Scale AS SHOWN

Contract Number WTC-857.092 SUPPLEMENT NO.1

Drawing Number E-7

FILE NAME: O:\CW2-857.092\ALD_SUPP\PLANDWGS\E07.DWG 3/19/1998 BHARAT FALDU